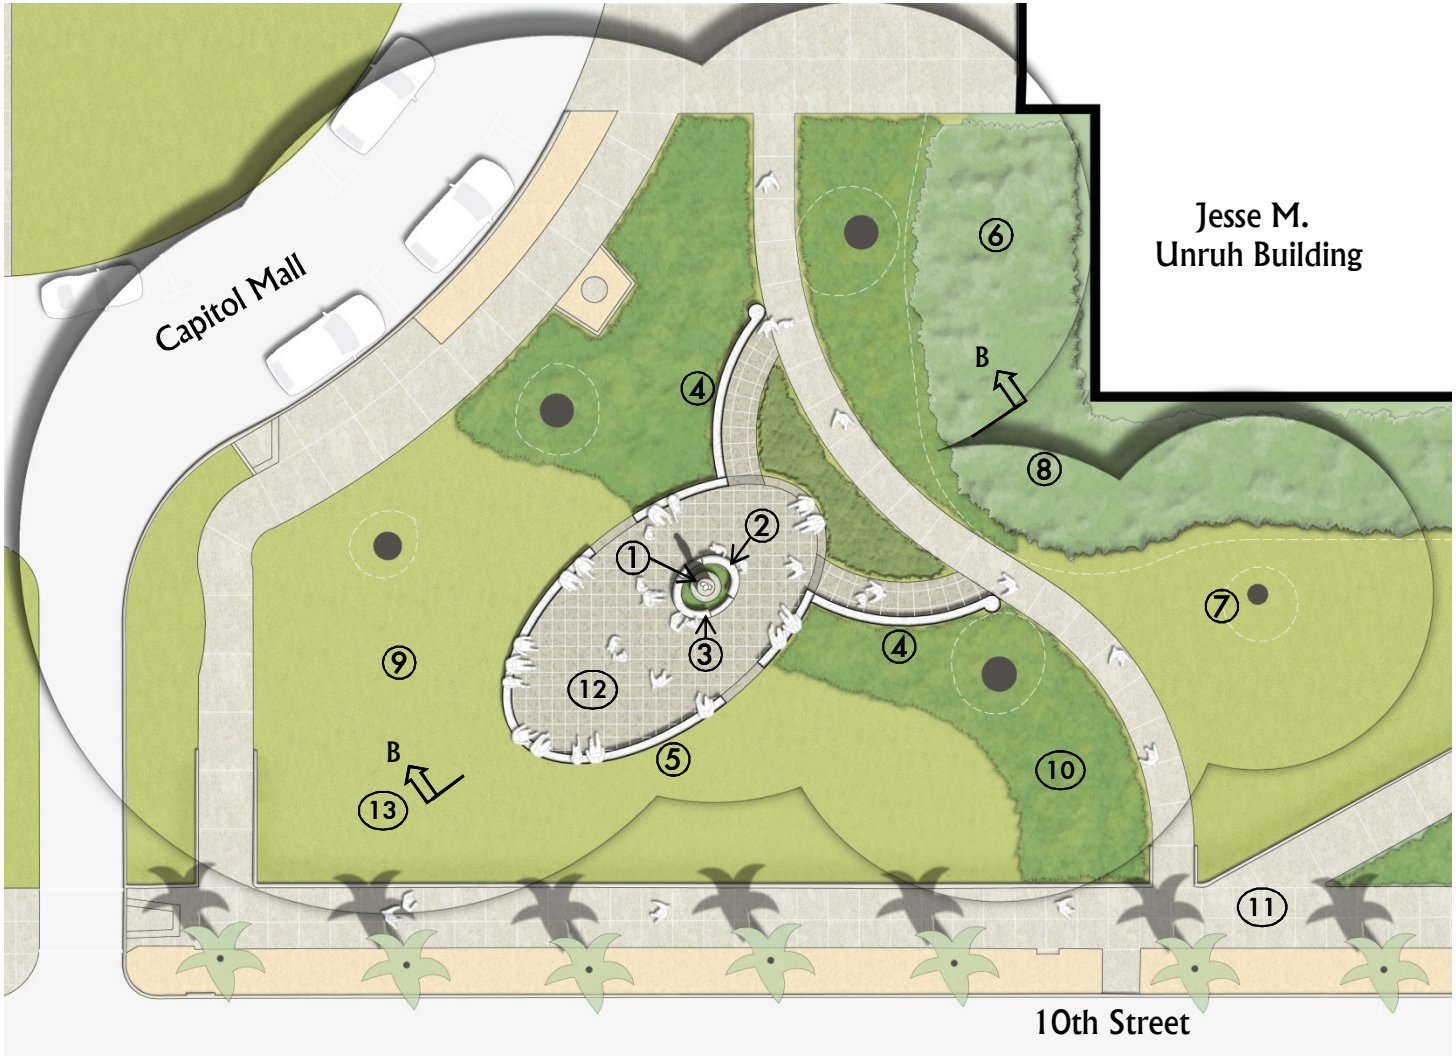

Call Out Key

1. El Soldado Monument
2. Latino Congressional Medal of Honor Recipients' Memorial Wall Element (36" tall)
3. Latino Veterans' Memorial Wall Element (36" tall)
4. Sociedad de Madres Mexicanas (Society of War Mothers) Memorial Gateway Garden Element
5. Family of Latino Veterans Recognition Seat Wall (24" tall)
6. Existing Historic Planting
7. Existing Heritage Tree
8. Extent of Existing Tree Canopy
9. Lawn
10. Shrub and Groundcover Planting
11. Sidewalk
12. Enhanced Paving
13. Section Line

Preliminary Conceptual Design 'B'

CALIFORNIA DEPARTMENT OF VETERANS AFFAIRS

CALIFORNIA MEXICAN AMERICAN VETERANS MEMORIAL BEAUTIFICATION AND ENHANCEMENT COMMITTEE

QUADRIGA LANDSCAPE ARCHITECTURE AND PLANNING, INC.

CALVET

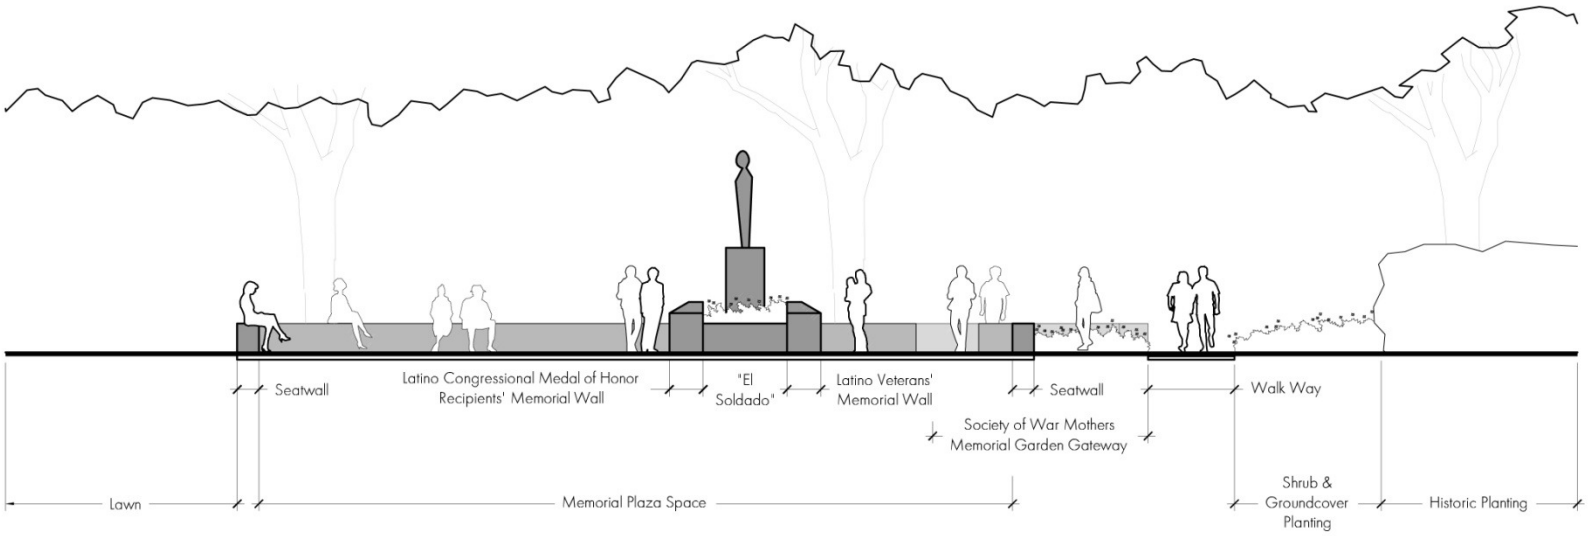

Preliminary Conceptual Design 'B' – Section BB

CALIFORNIA DEPARTMENT OF VETERANS AFFAIRS

CALIFORNIA MEXICAN AMERICAN VETERANS MEMORIAL BEAUTIFICATION AND ENHANCEMENT COMMITTEE

QUADRIGA LANDSCAPE ARCHITECTURE AND PLANNING, INC.

CALVET